



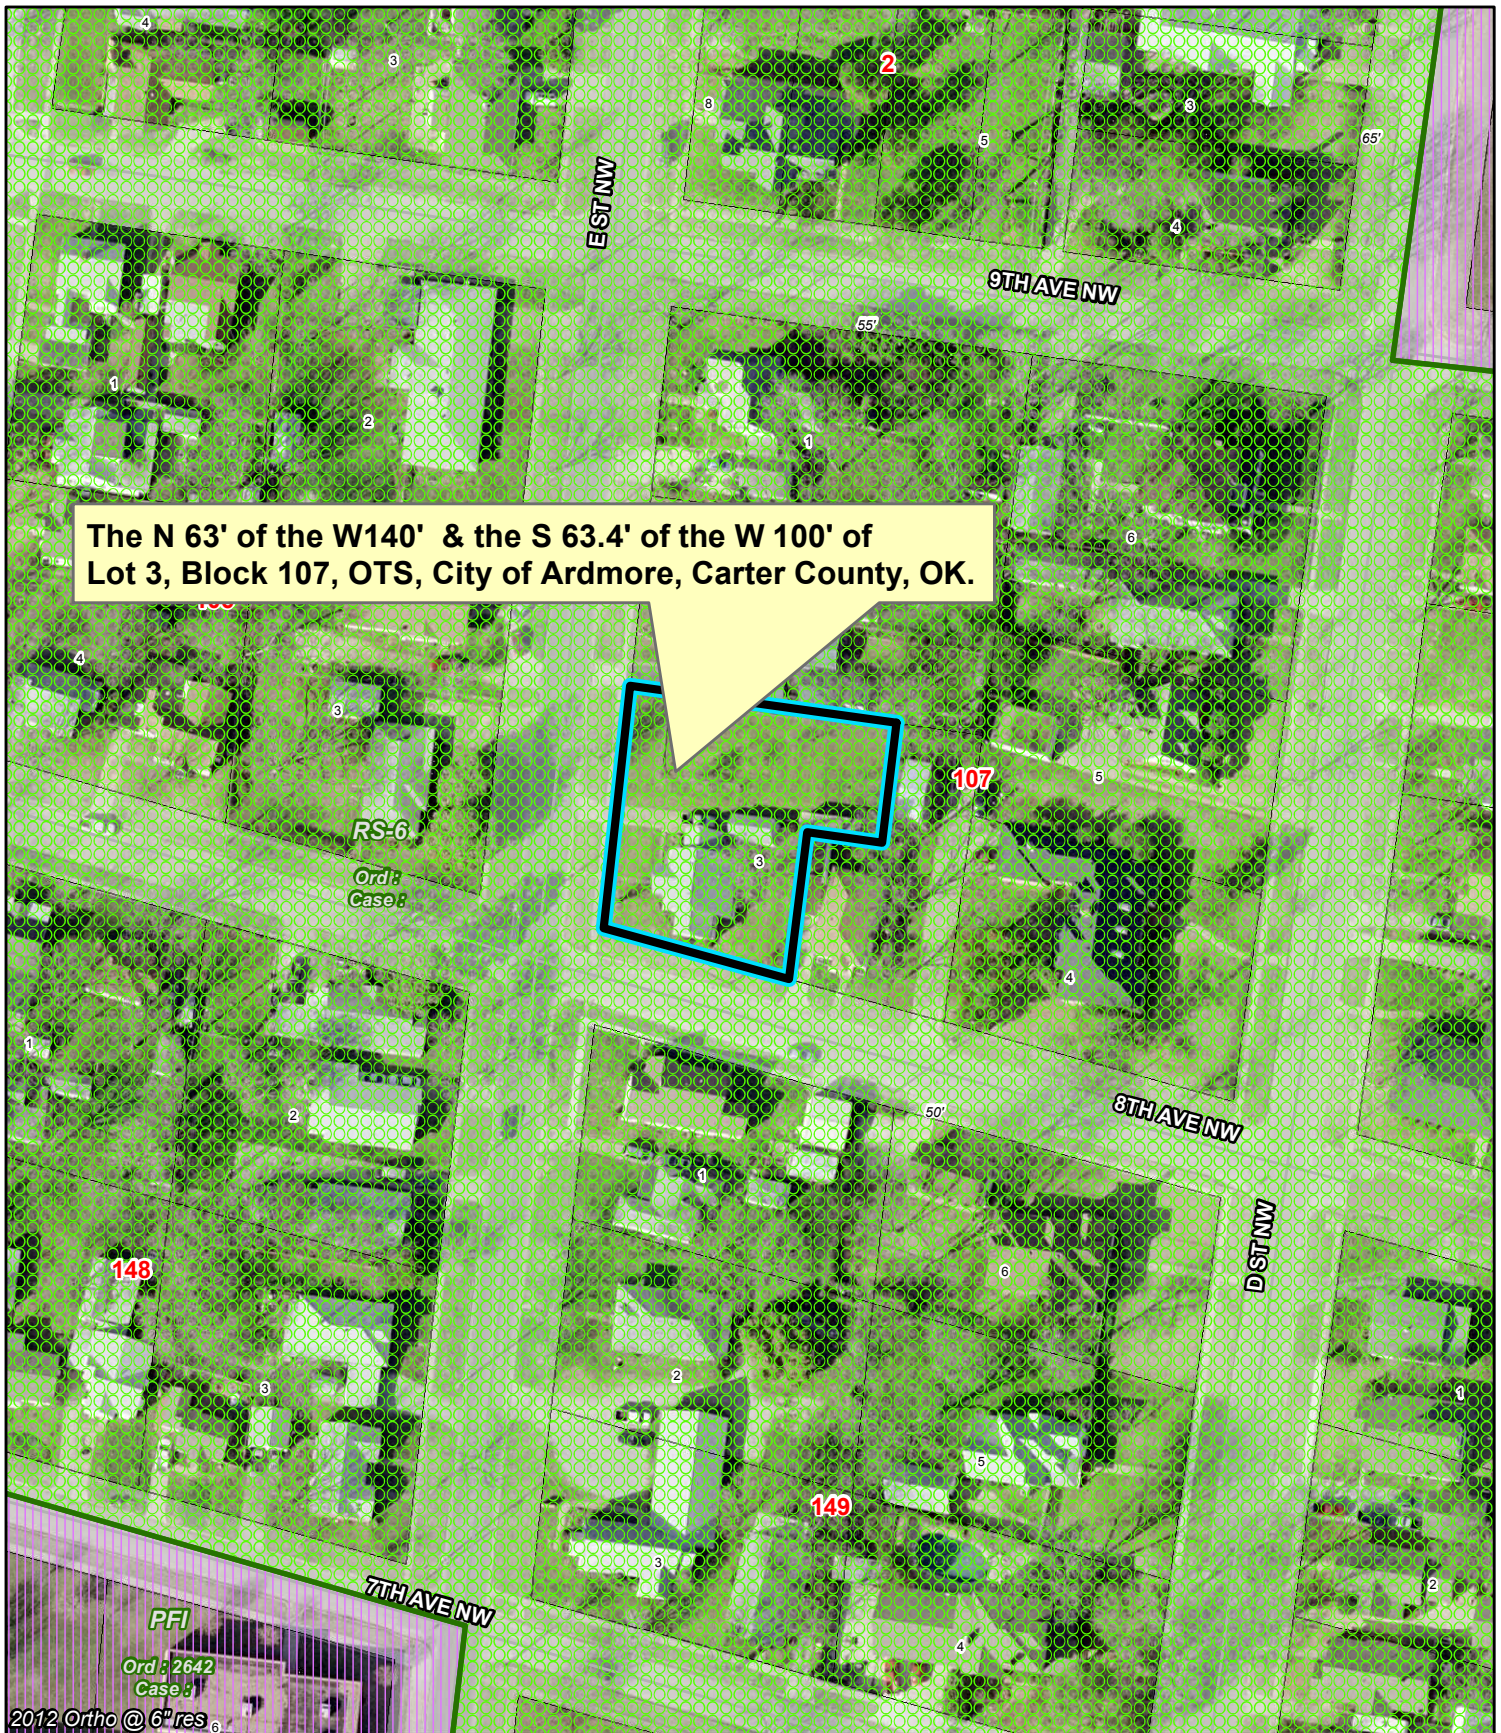

## Case # C19-02

Request for a Conditional Use Permit to build a tri-plex on  
a lot zoned RS-6 located at 802 E Street NW.

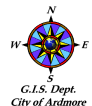

April 4, 2019

0 50 100 150 200  
Feet

1" = 100'

Mapbook Page : G14  
©Copyright 2019, Ardmore G.I.S.