



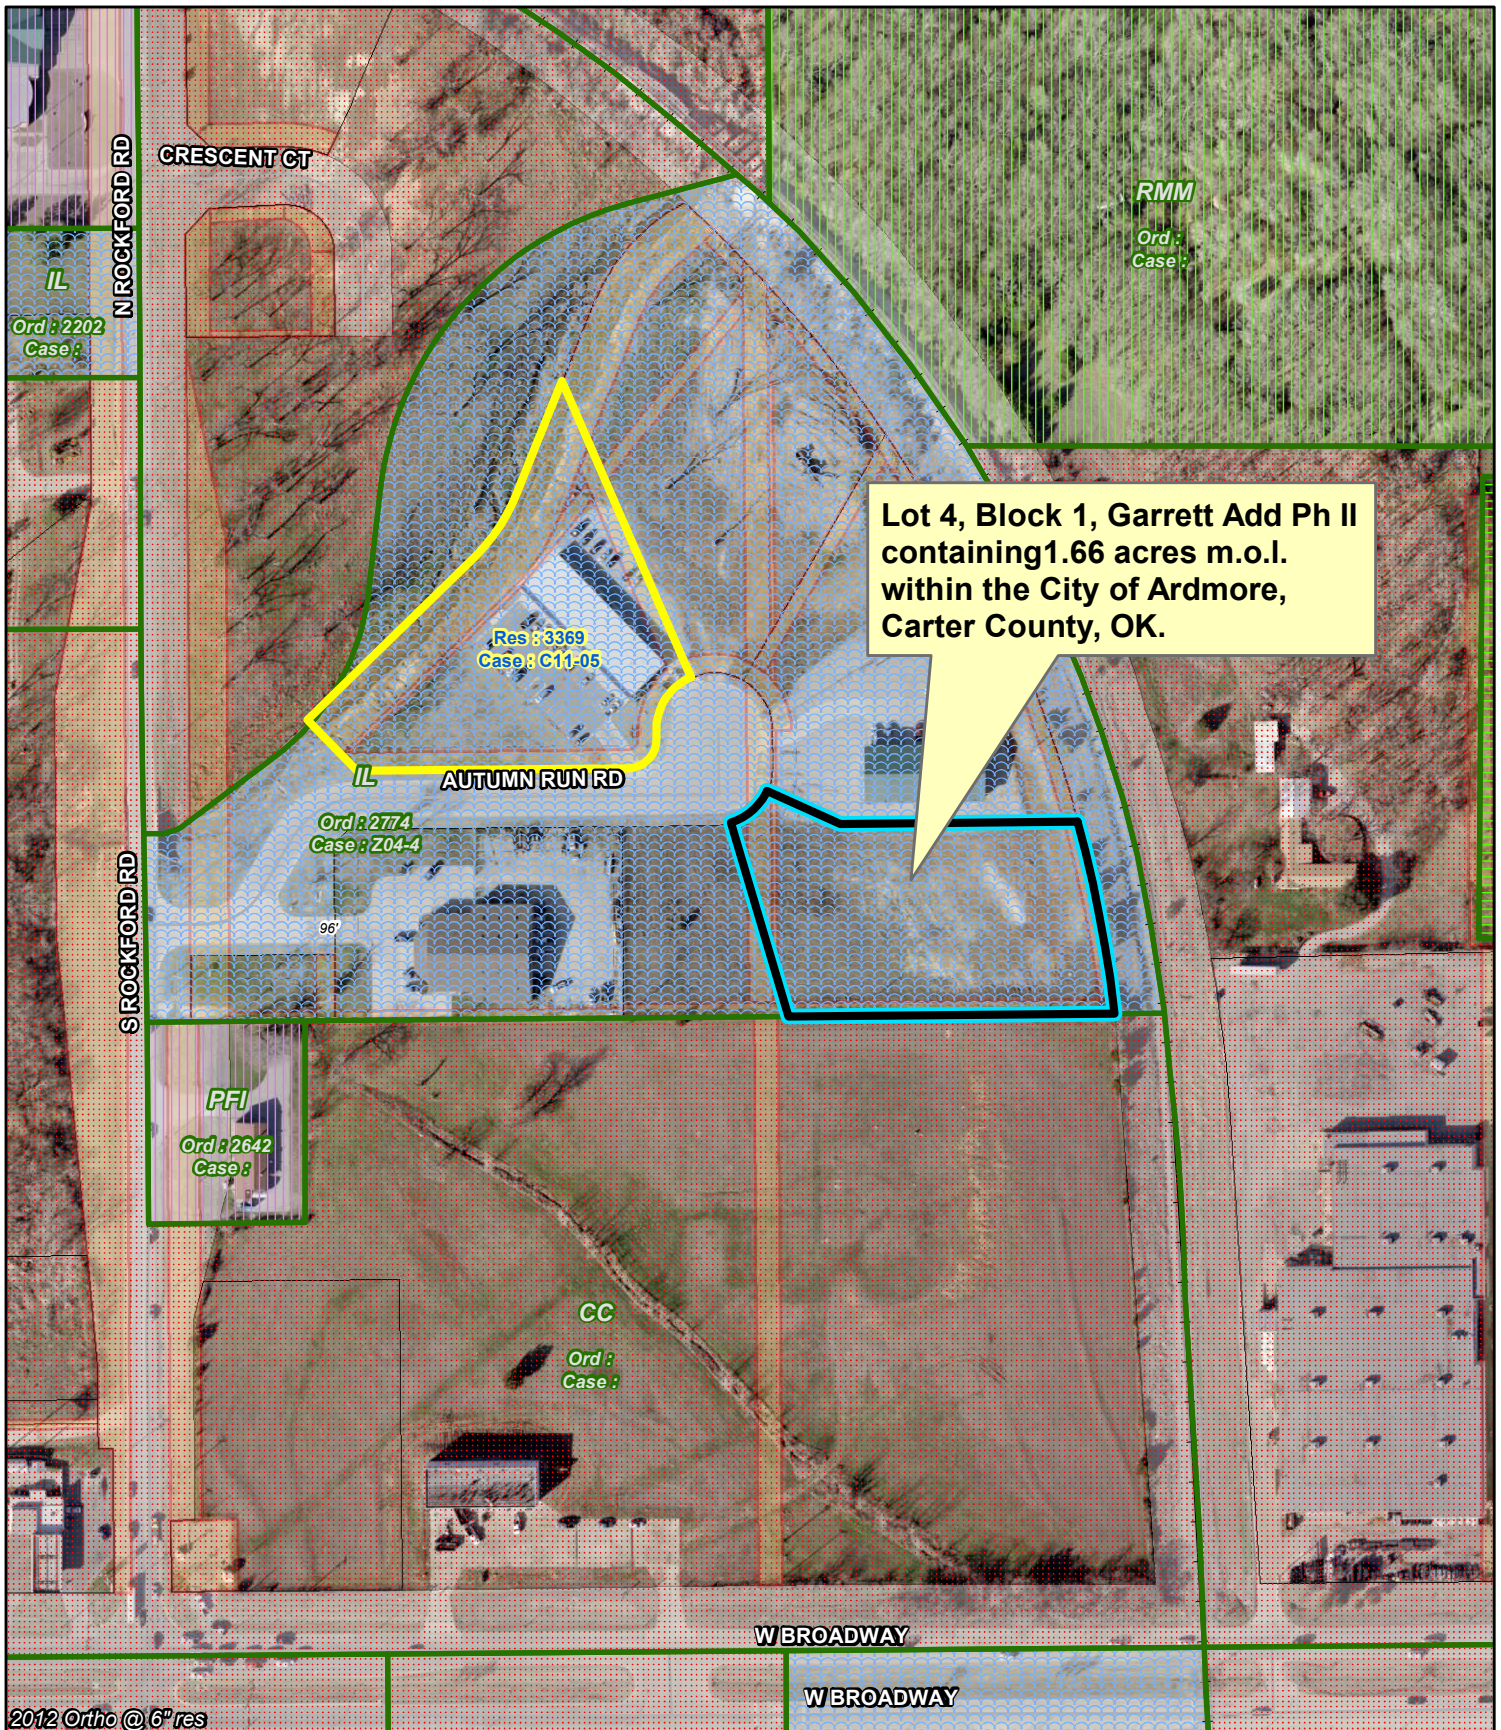

Case # C19-03

Request for a Conditional Use Permit to build a 145' monopole tower on a lot zoned IL (Light Industrial) located at 2410 Autumn Run Rd.

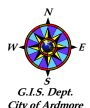

November 20, 2019

0 100 200 300 400
Feet

1" = 200'

Mapbook Page : F15
©Copyright 2019, Ardmore G.I.S.