



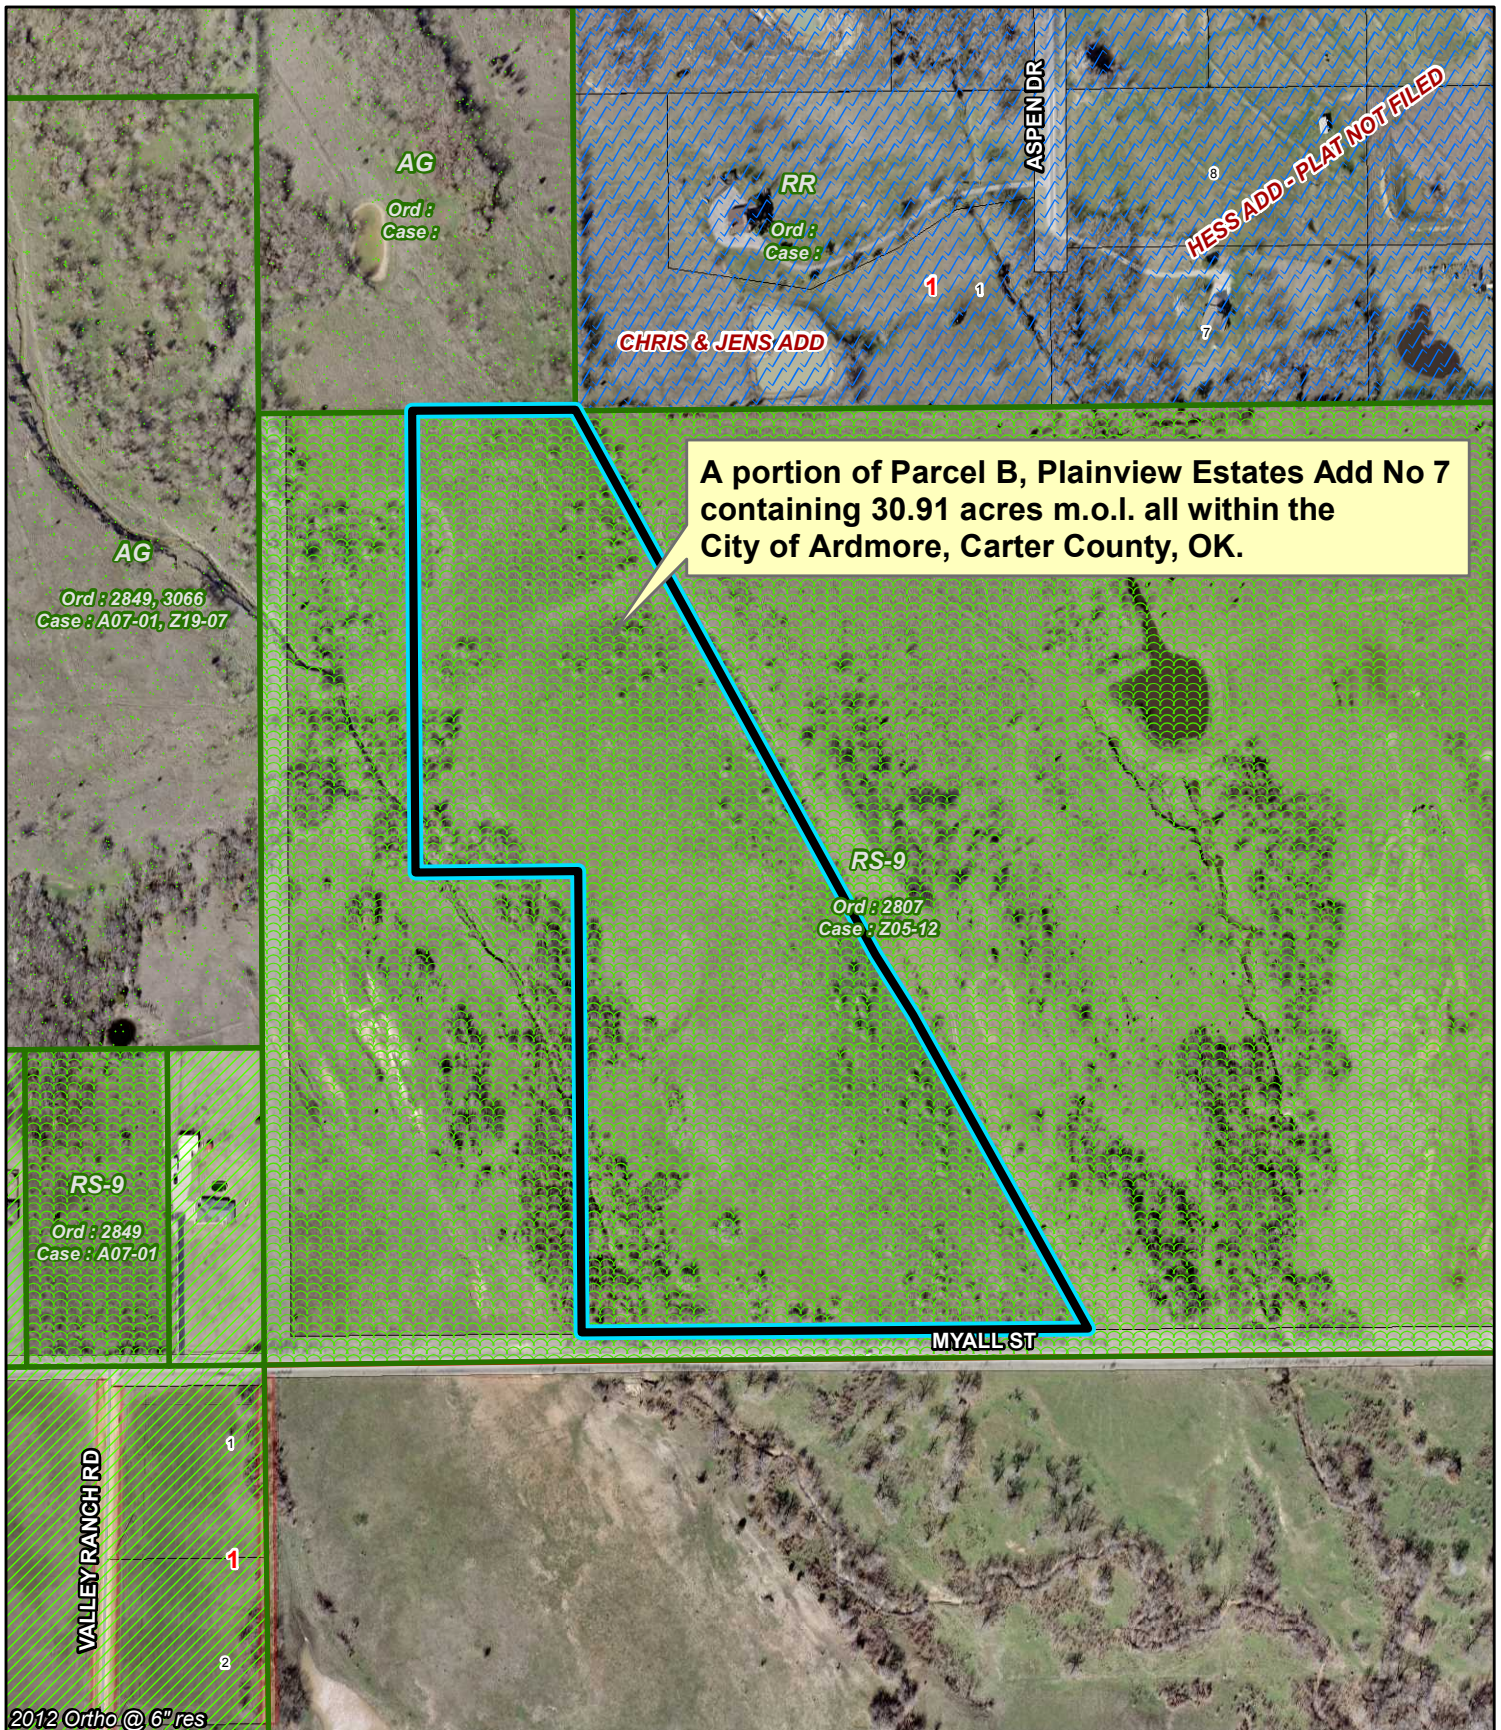

Case # Z20-03

Request for a Rezoning from RS-9 (Single Family, Detached) to RS-6 (Single Family, Detached/Attached) located at Myall Rd.

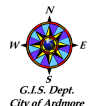

December 13, 2019

0 200 400 600 800
Feet

1 " = 400 '

Mapbook Page : D16
©Copyright 2019, Ardmore G.I.S.