





C21-04_1009_MCLISH_AVE_SW

2020 Ortho @ 3" res

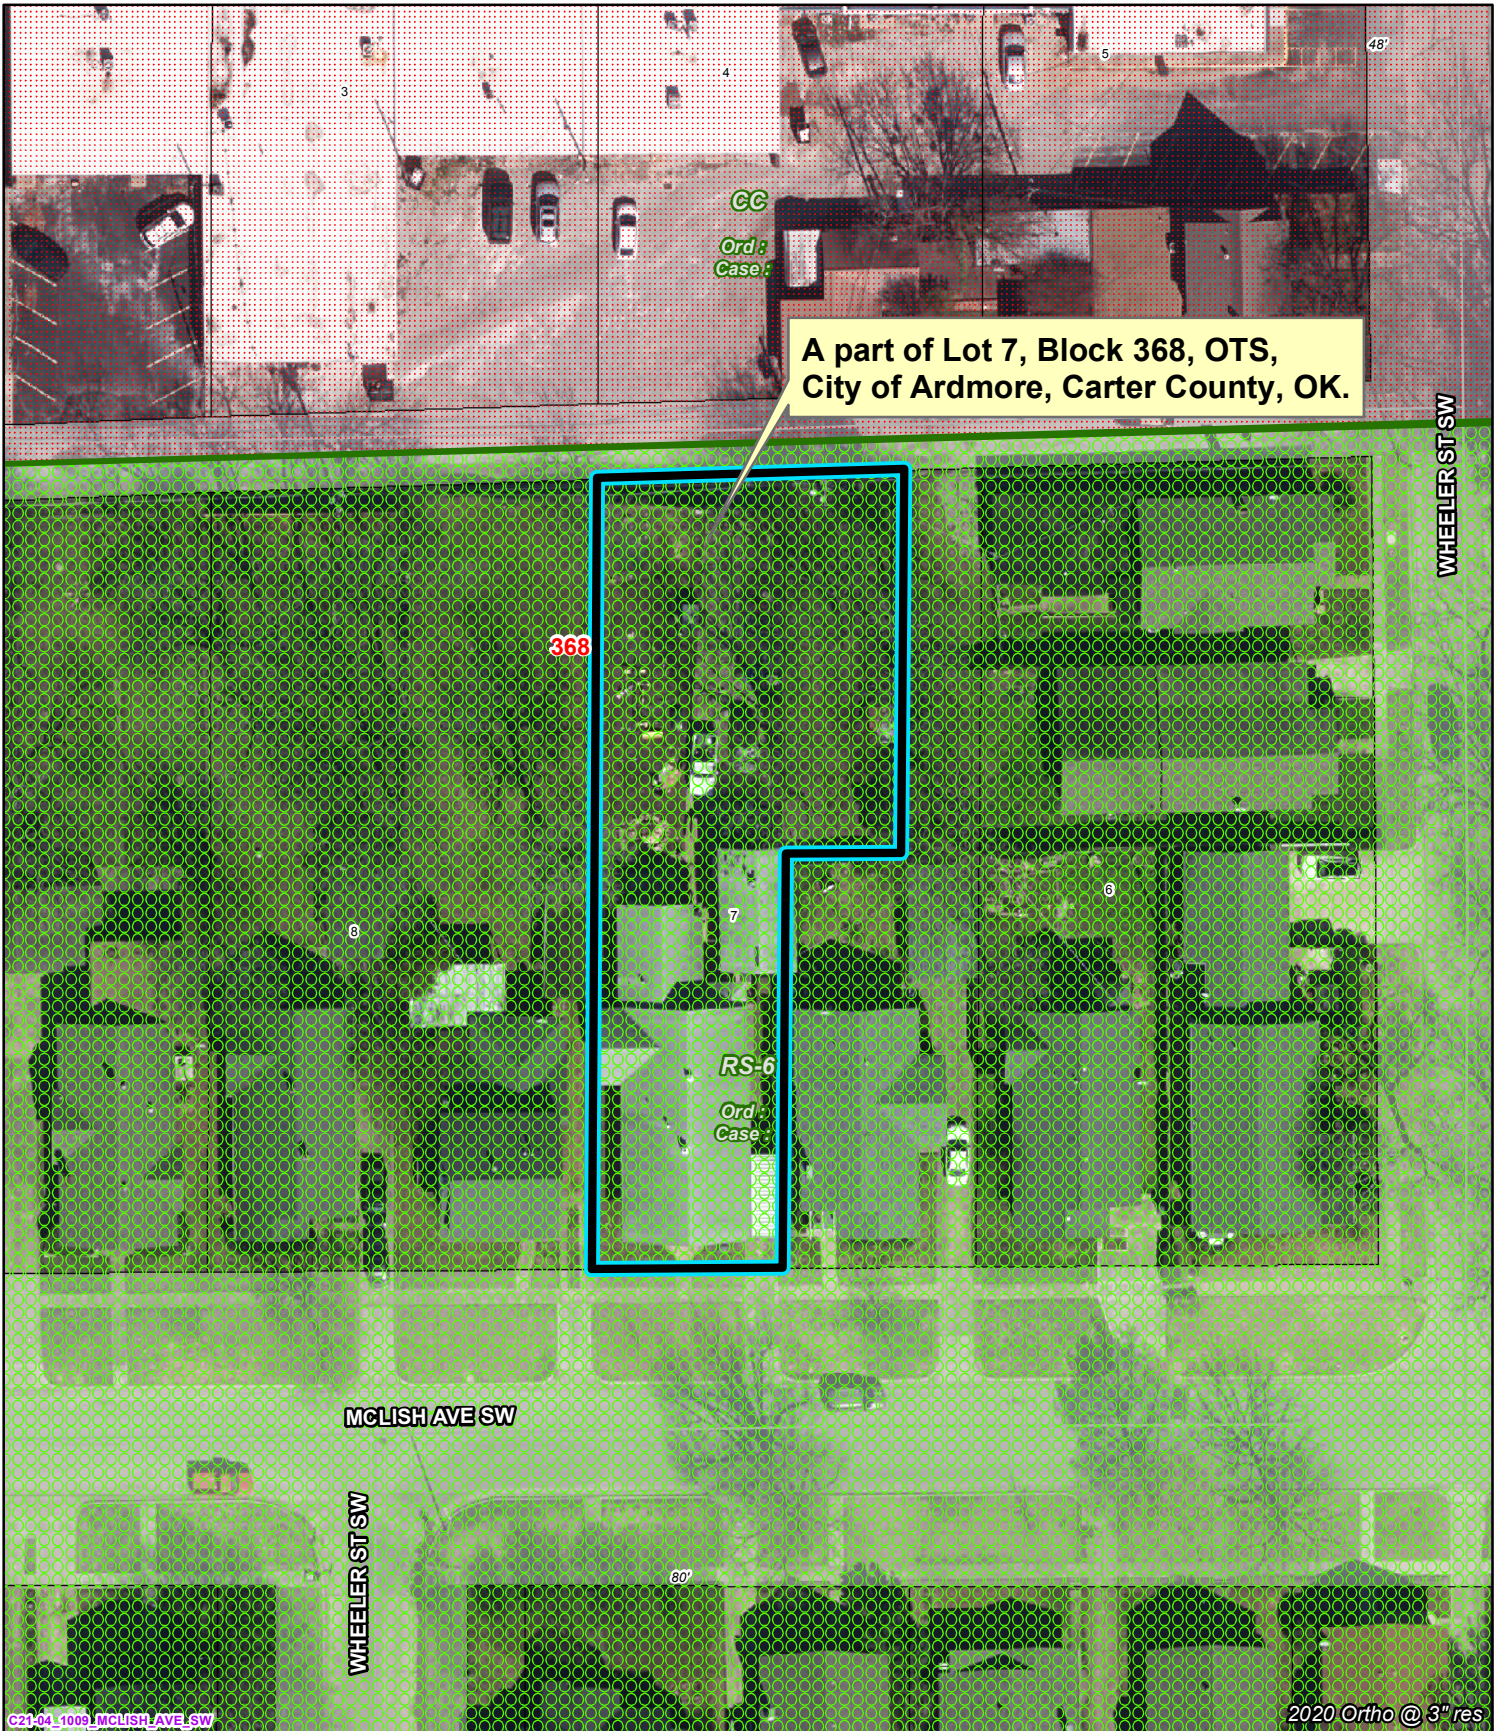

Case # C21-04

A request for a Conditional Use Permit for Sean English to allow an additional detached dwelling unit (garage Apartment) in the RS-6 (Residential Single Family) zoning district at 1009 Mclish Ave SW.

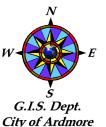

August 2, 2021

0 25 50 75 100
Feet

1" = 50'

Mapbook Page : G15
©Copyright 2021, Ardmore G.I.S.